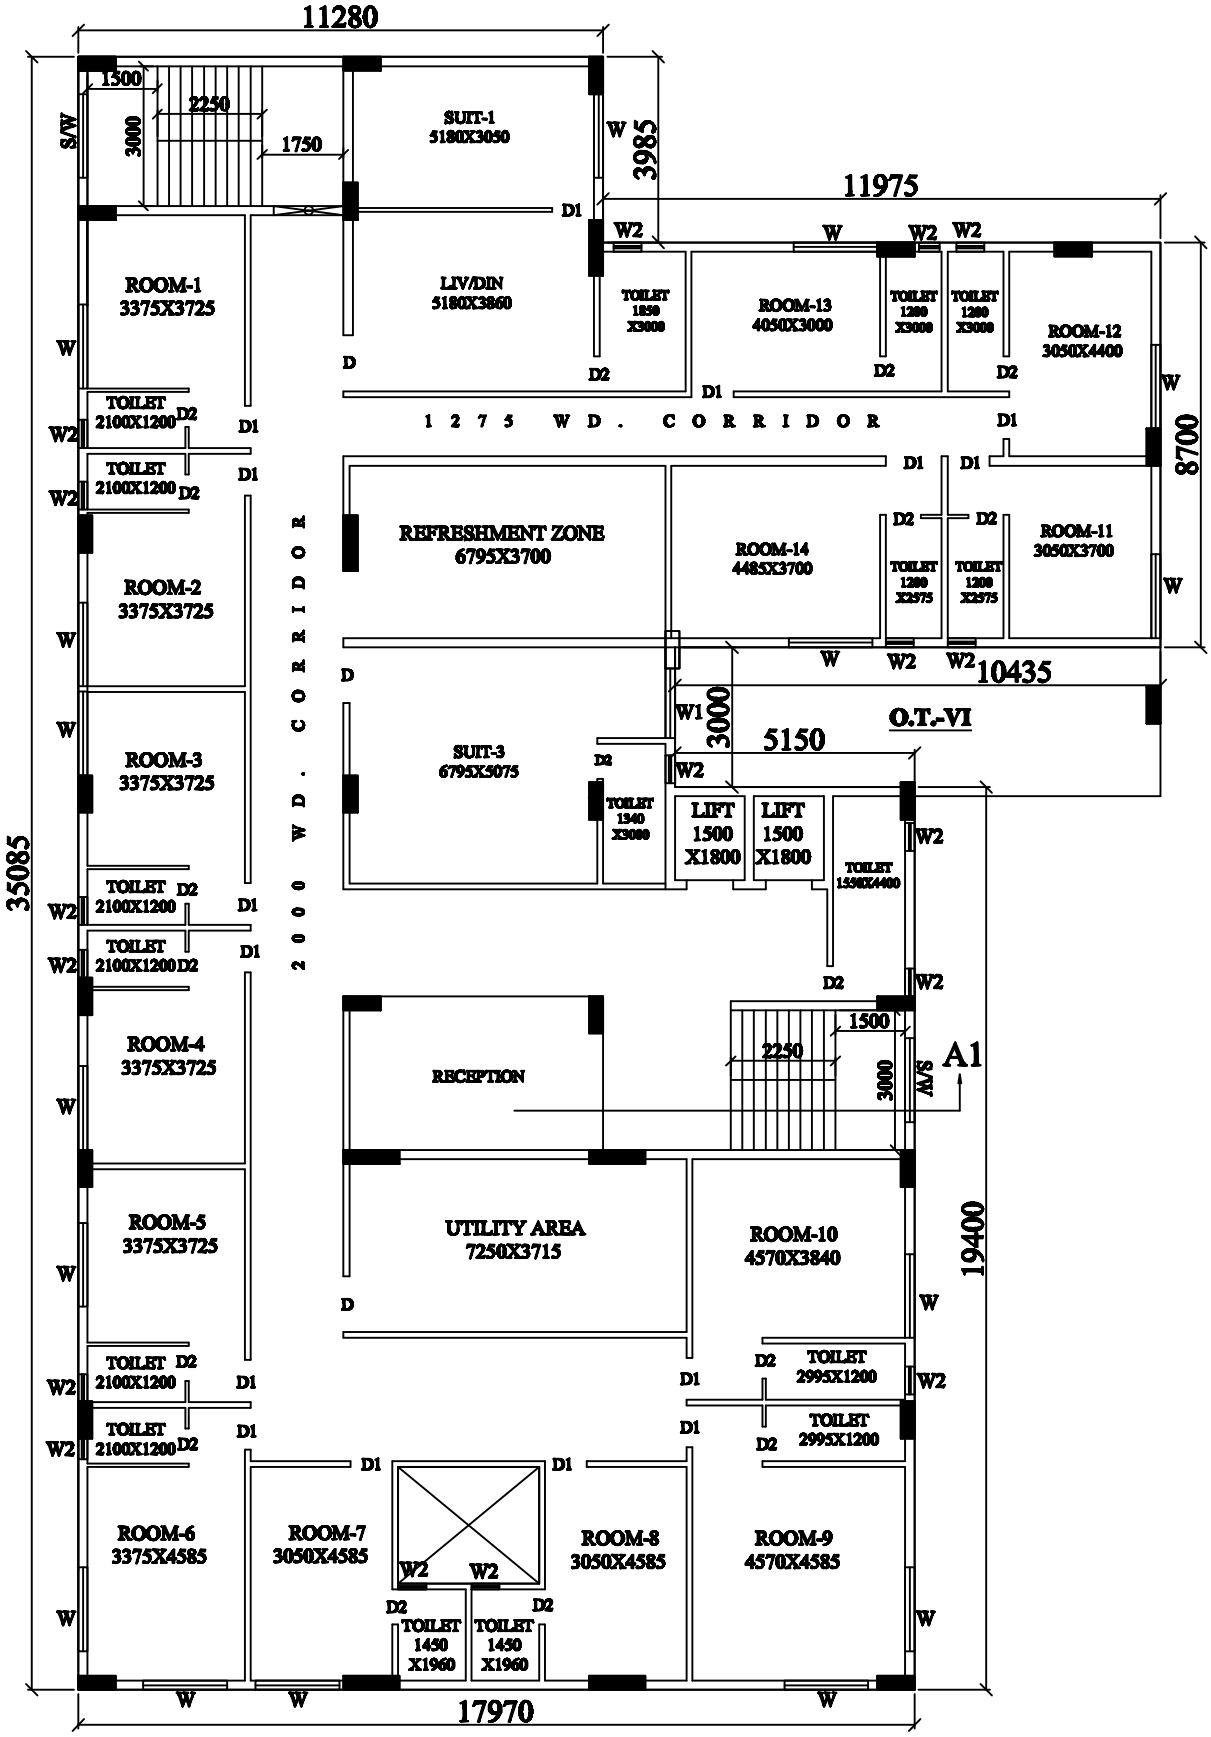

SIXTH FLOOR PLAN